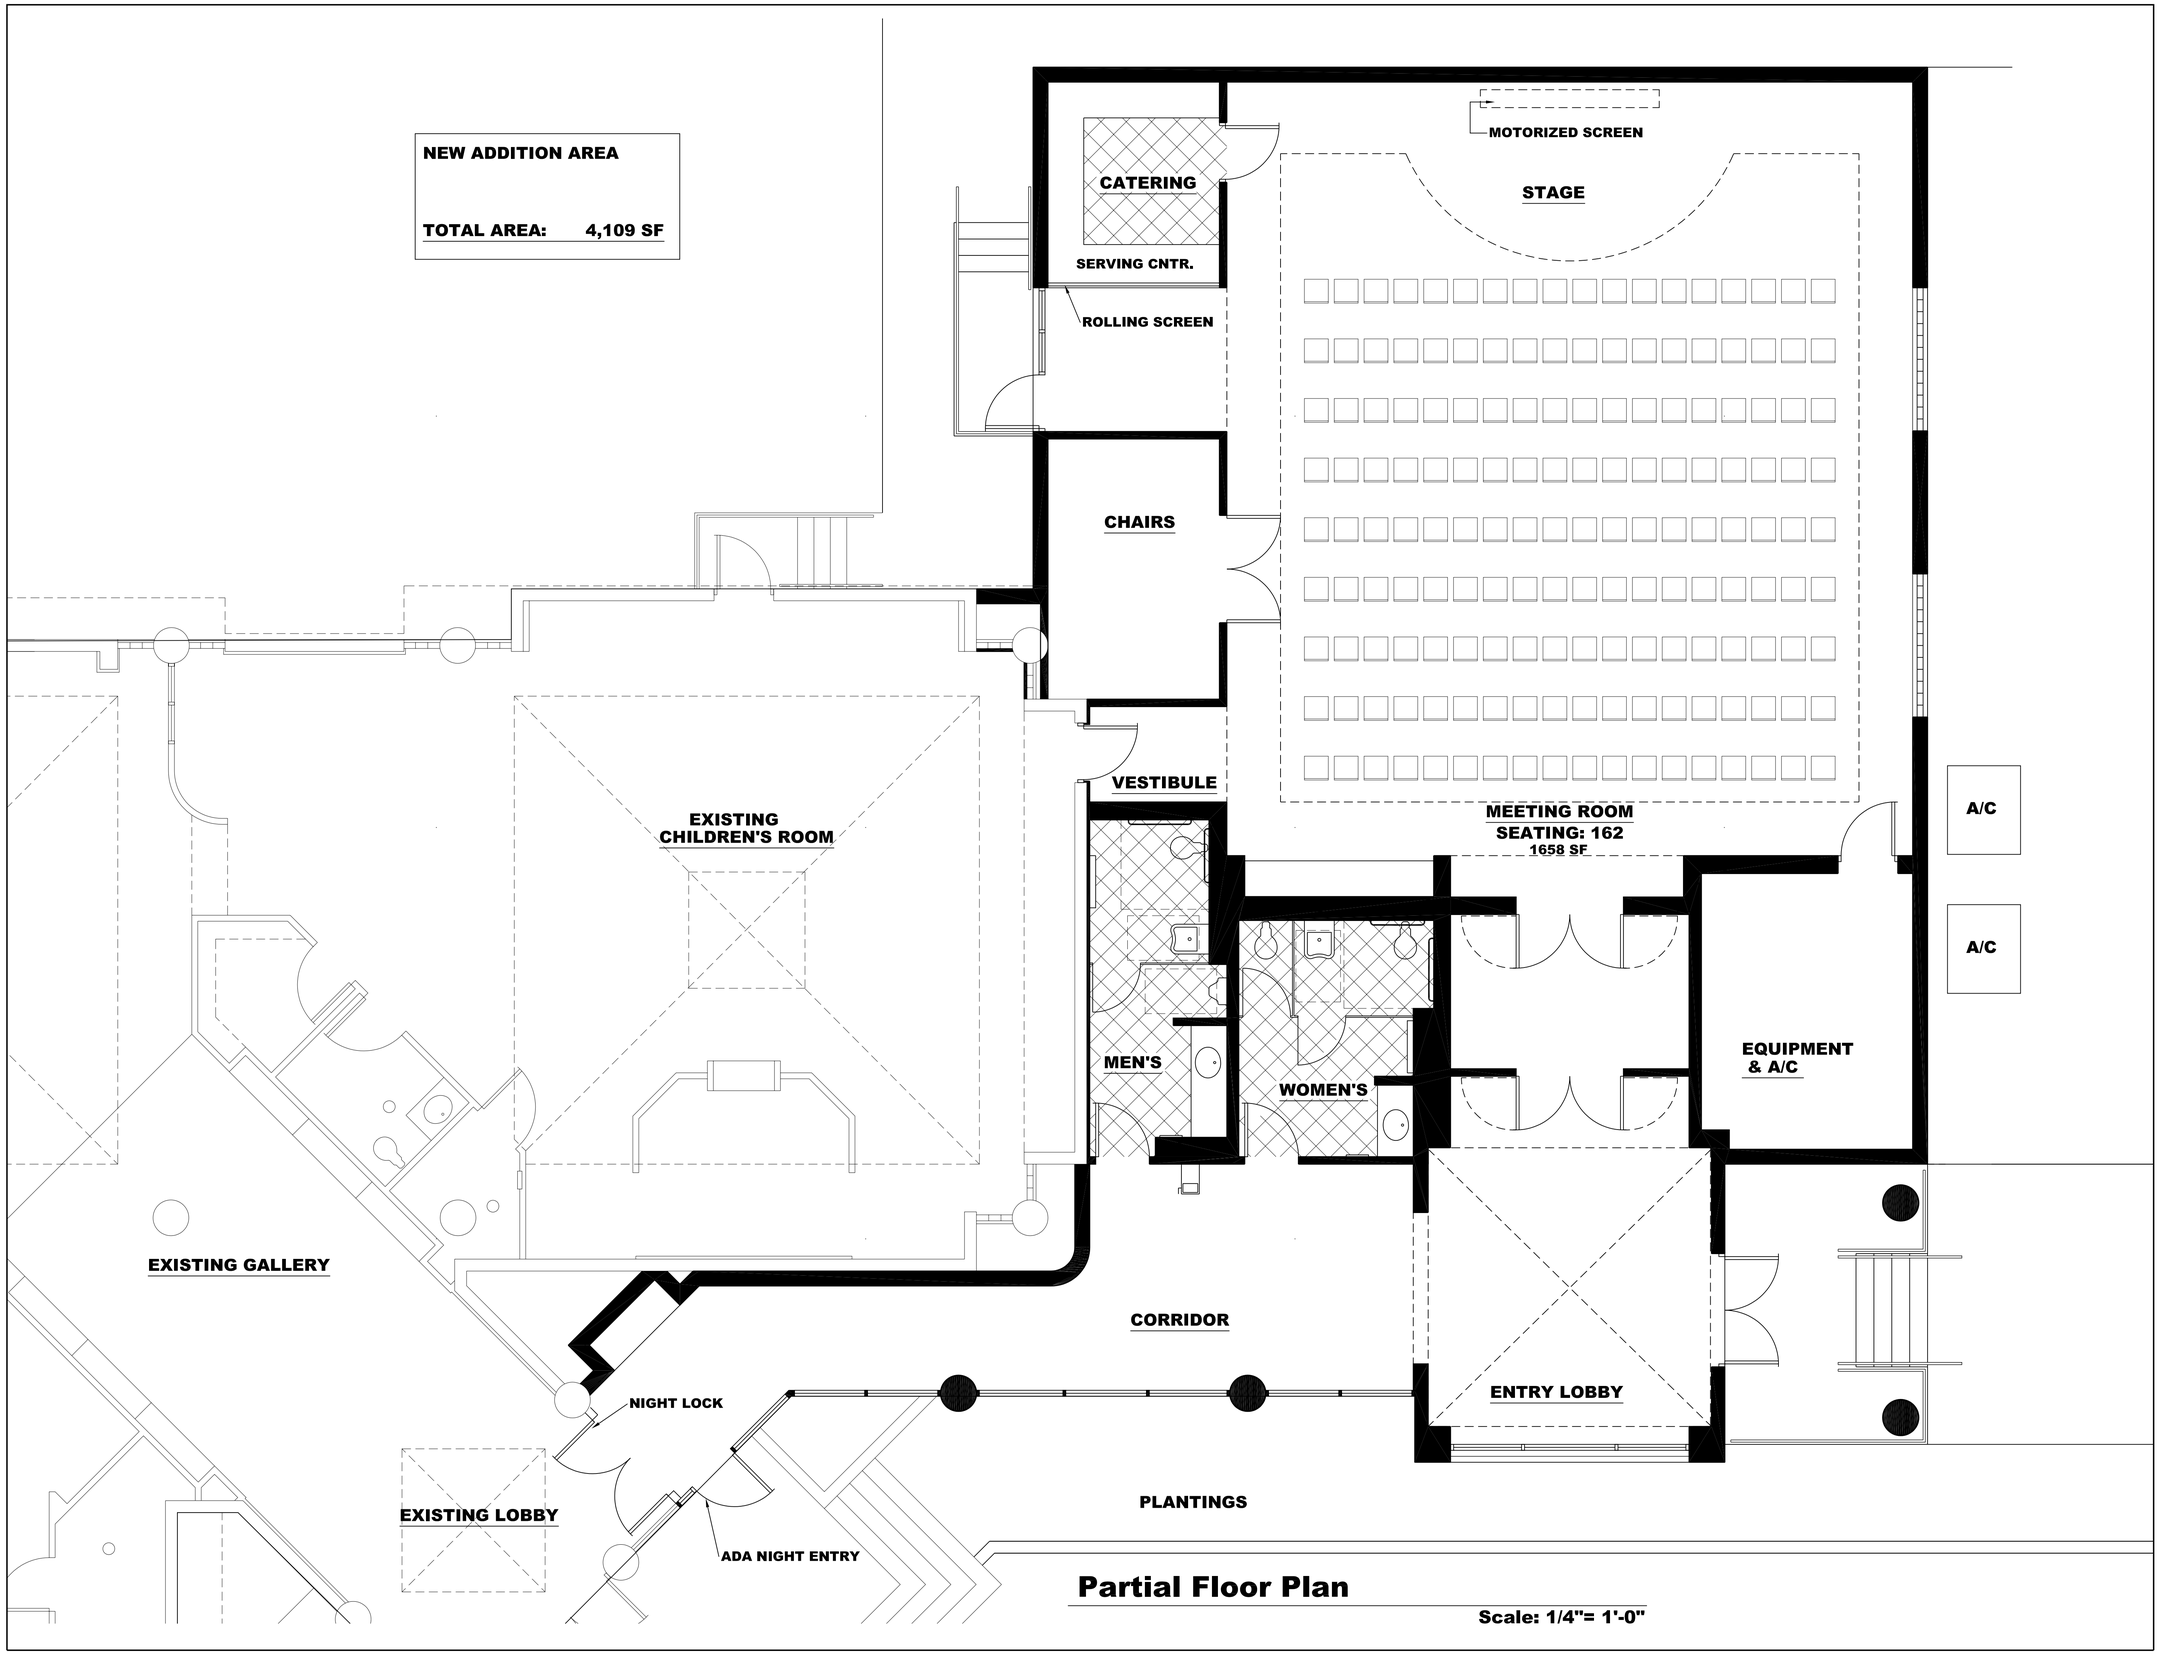

Partial Floor Plan

Scale: 1/4"= 1'-0"

BSSW. ARCHITECTS
BaranySchmittSummersWeaver AND PARTNERS, INC.

1500 JACKSON STREET
Fort Myers, Florida 33901
License #AA C001863
Phone: 239-278-3838 Fax: 239-275-5356

949 Central Avenue
Naples, Florida 34102
License #AR 008217
Phone: 239-643-3104 Fax: 239-643-7435

Consultant:

Project:

Marco Island Branch Library Addition

Owner:

Board of COLLIER COUNTY COMMISSIONERS

Mark	Date	Description

Project Number: 0330-001 11-9-05

Owner Approval:

Copyright © 2005, BSSW Architects Inc. reserve copyright and other rights restricting these documents to the original site or purpose for which they were prepared. Reproductions, changes or assignments are prohibited.

Sheet Title:

Proposed Floor Plan

Sheet Number:

A-1 R