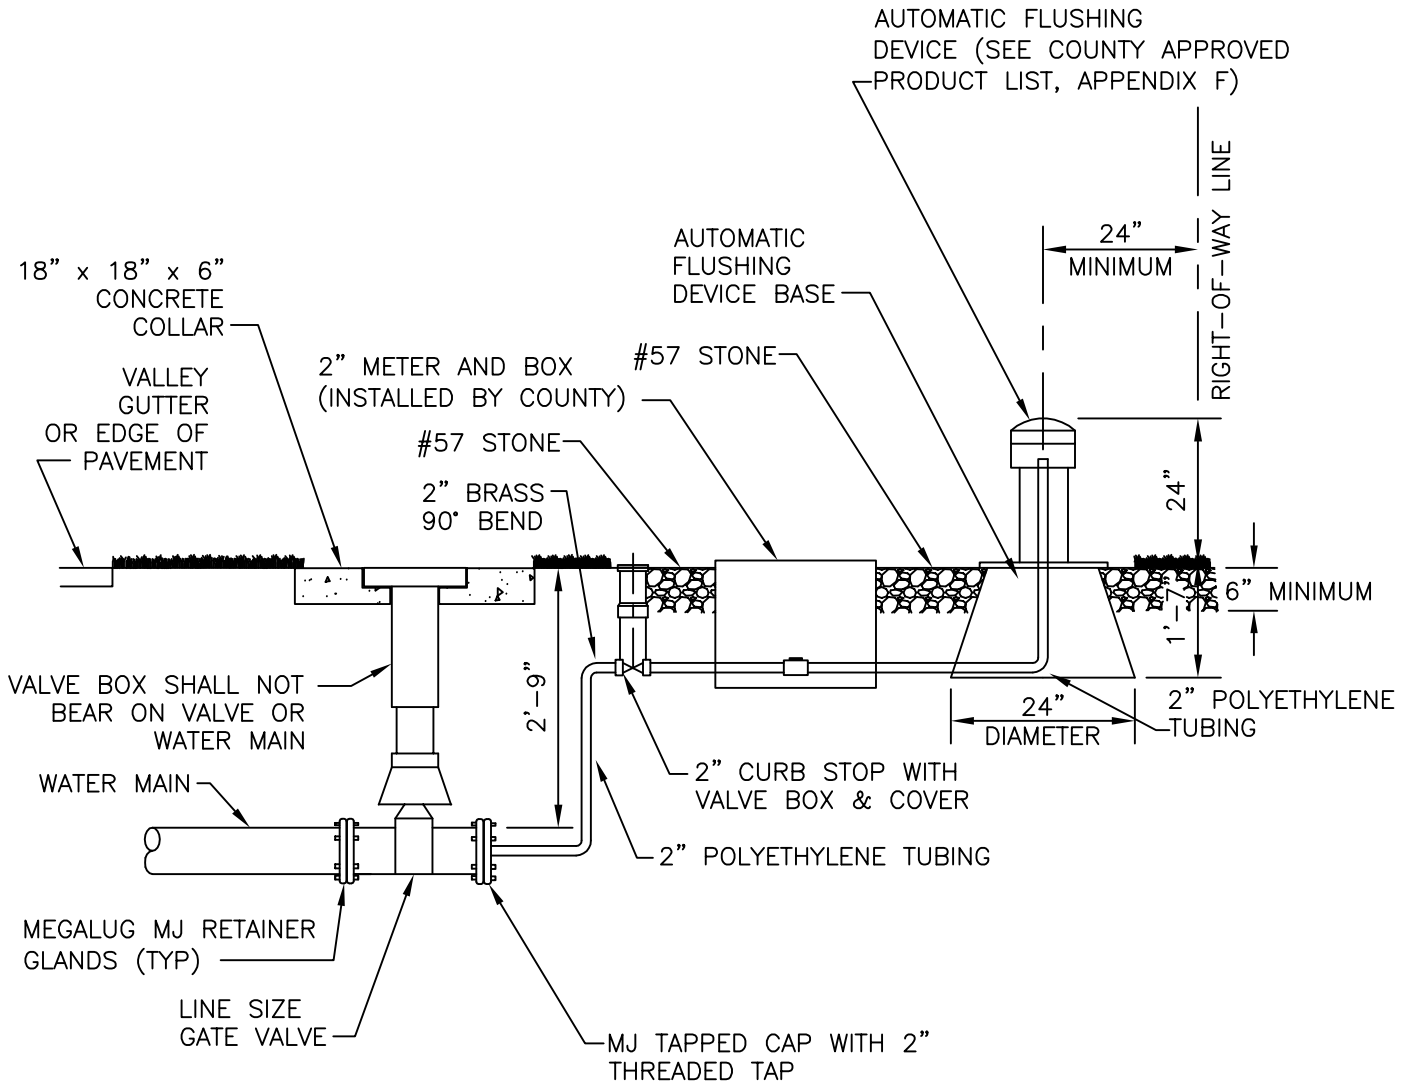

NOTES:

1. PIPING SHALL BE INSTALLED UP TO 2" CURB STOP WITH VALVE BOX AND COVER AT TIME OF MAIN INSTALLATION.
2. AUTOMATIC FLUSHING DEVICE SHALL BE SHUT OFF UNTIL MAIN LINE HAS BEEN BACTERIOLOGICALLY TESTED.
3. SEE TECHNICAL SPECIFICATIONS SECTION 331200 FOR GATE VALVE AND VALVE BOX REQUIREMENTS.
4. AT TIME OF ACCEPTANCE, WATER DEPARTMENT WILL INSTALL 2" METER.
5. ALL COMPONENTS THAT COME INTO CONTACT WITH DRINKING WATER SHALL CONFORM TO NSF STANDARD 61.

AUTOMATIC WATER MAIN FLUSHING DEVICE DETAIL NTS	REVISION DATE: MAY 2013	Collier County Public Utilities Division	COLLIER COUNTY PUBLIC UTILITIES DIVISION 3301 E. TAMIAMI TRAIL NAPLES, FLORIDA 34112	SHEET NO. W-2