Kimley»Horn
Expect More. Experience Better.

Collier County

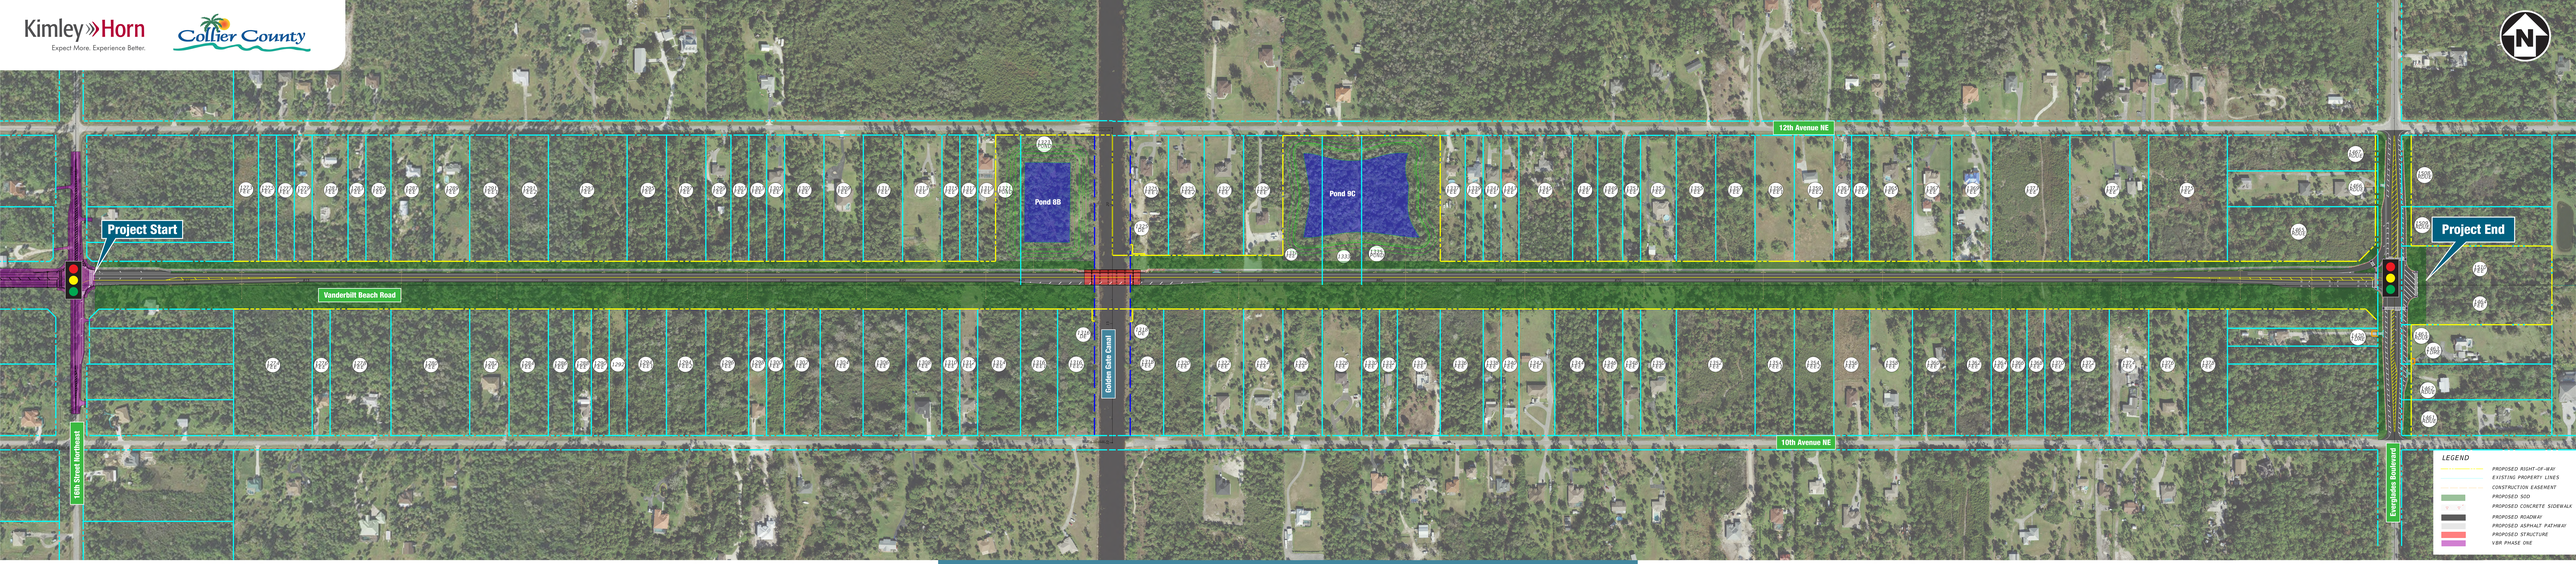

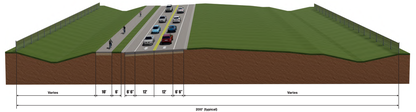

Interim - 2 Lane

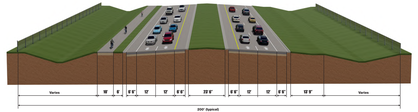

Future 4 Lane
(Expandable to 6 Lane)

Vanderbilt Beach Road Extension Phase II

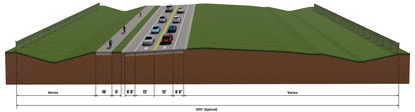

Interim - 2 Lane

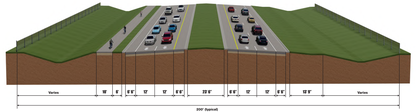

Future 4 Lane
(Expandable to 6 Lane)