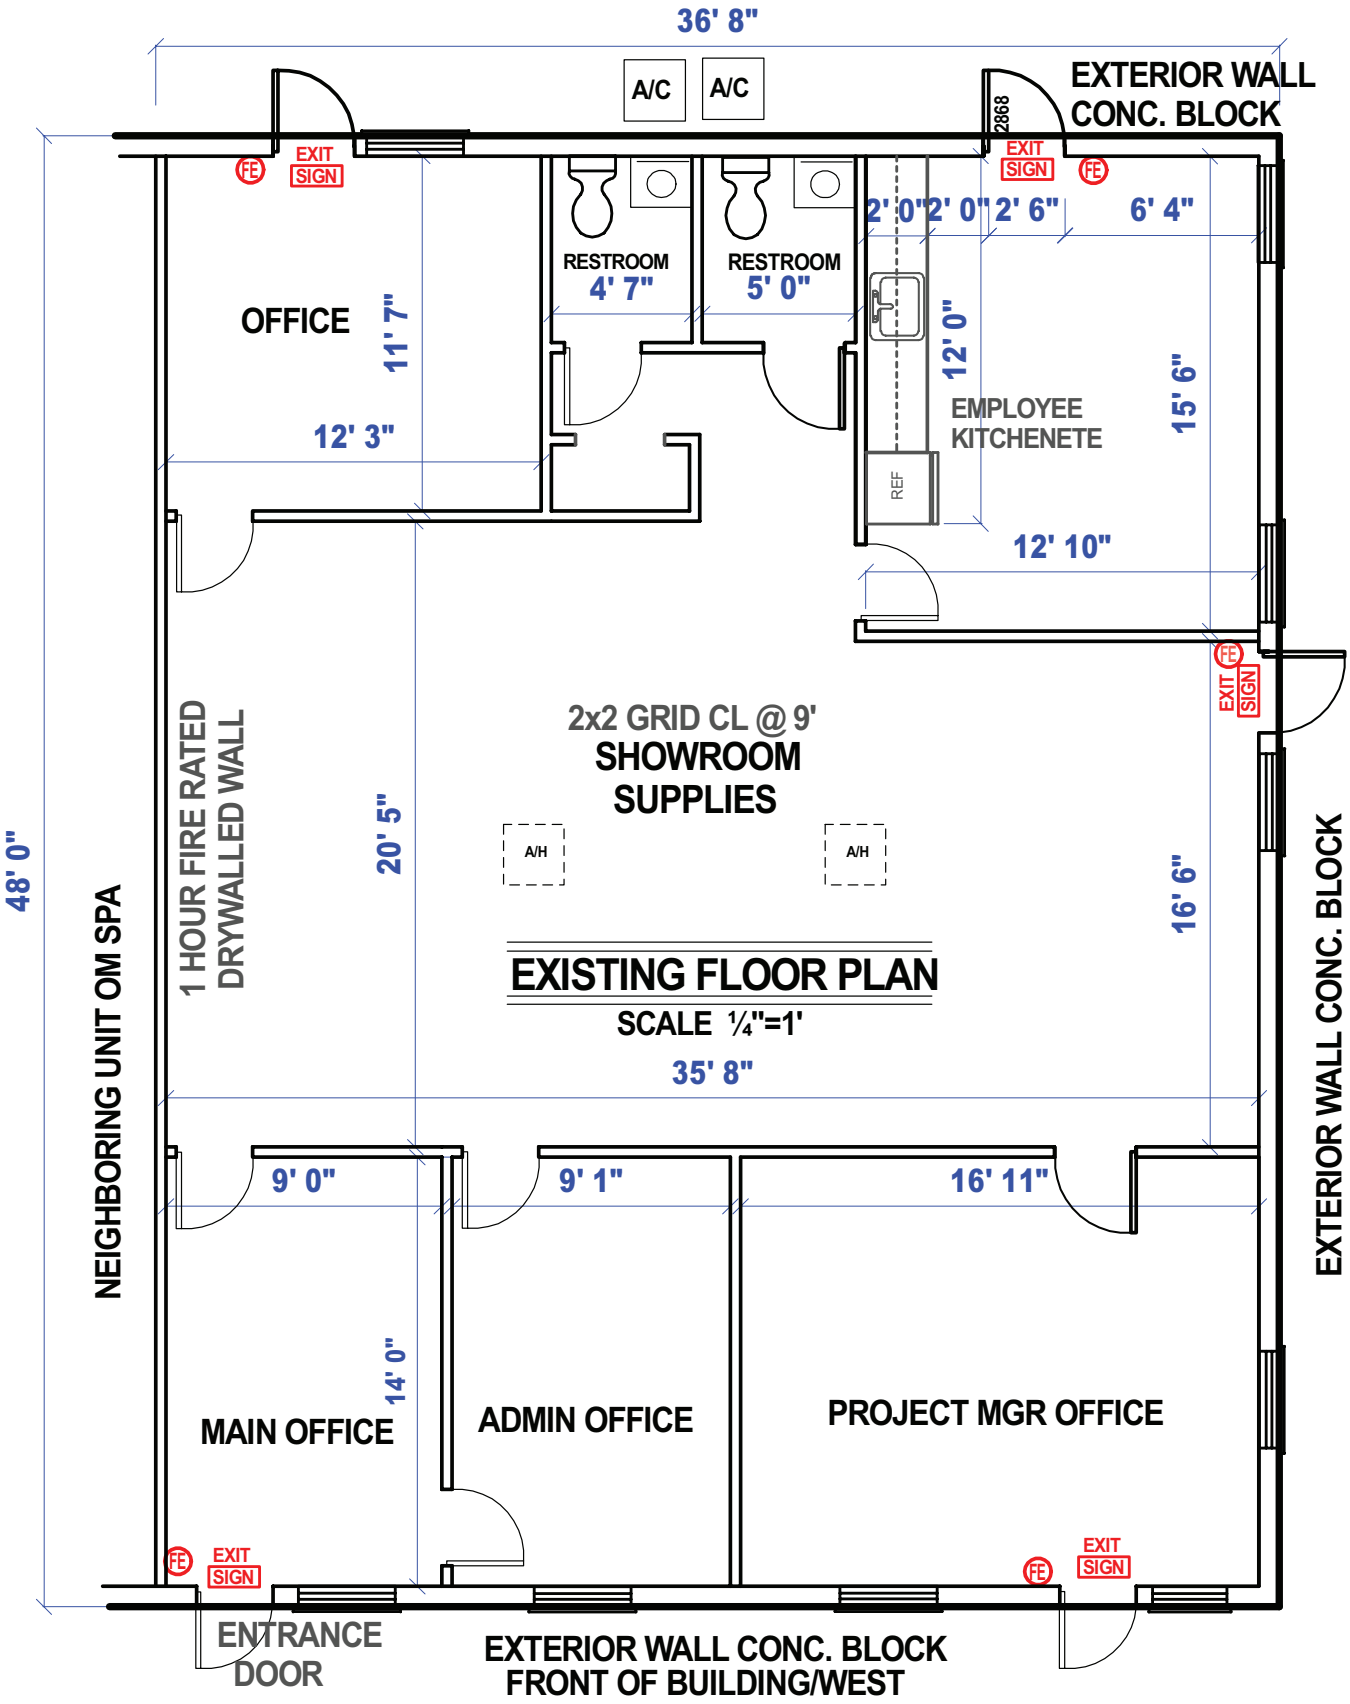

FE=Fire Extinguisher
Exit Sign