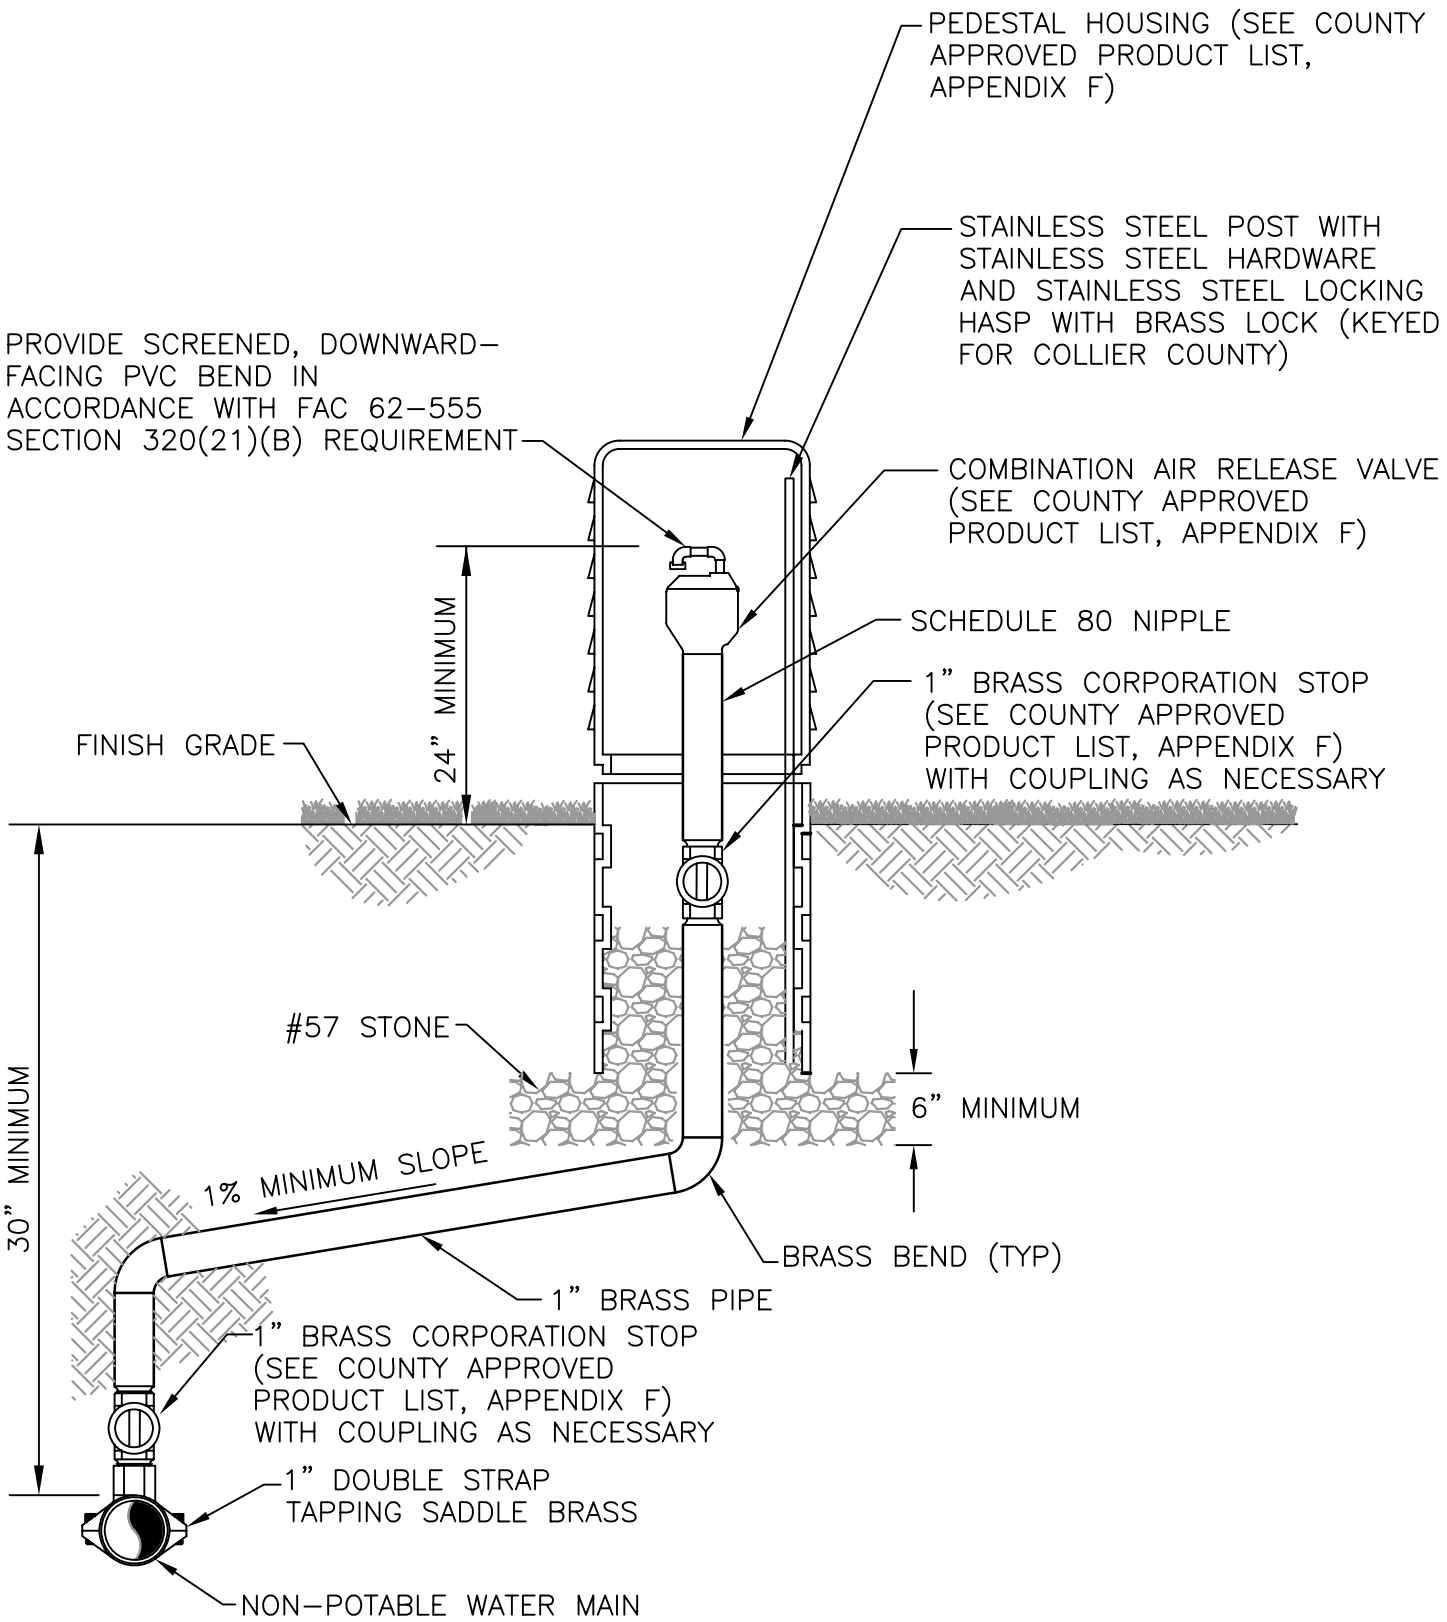

RAW AND SUPPLEMENTAL WATER AIR RELEASE VALVE DETAIL
NOT FOR USE WITH RECLAIMED WATER

NTS

(SEE DETAIL NP-3 FOR ARV ON RECLAIMED WATER MAIN)

NP-4

REVISED: AUGUST 2008