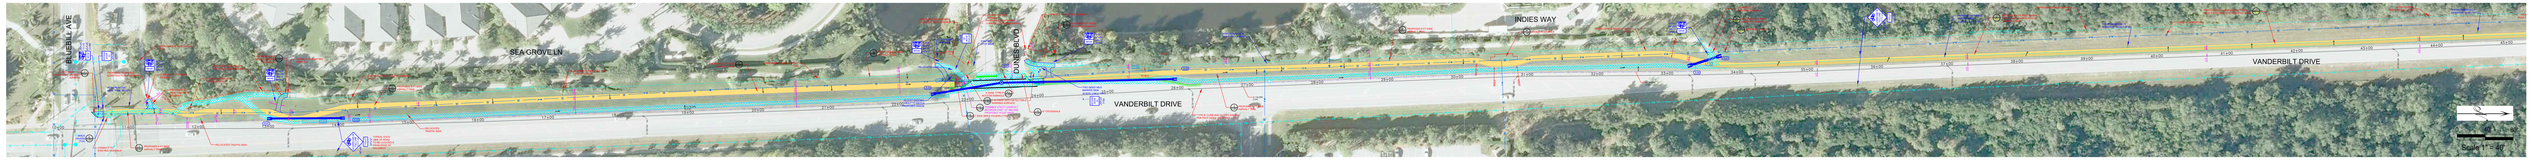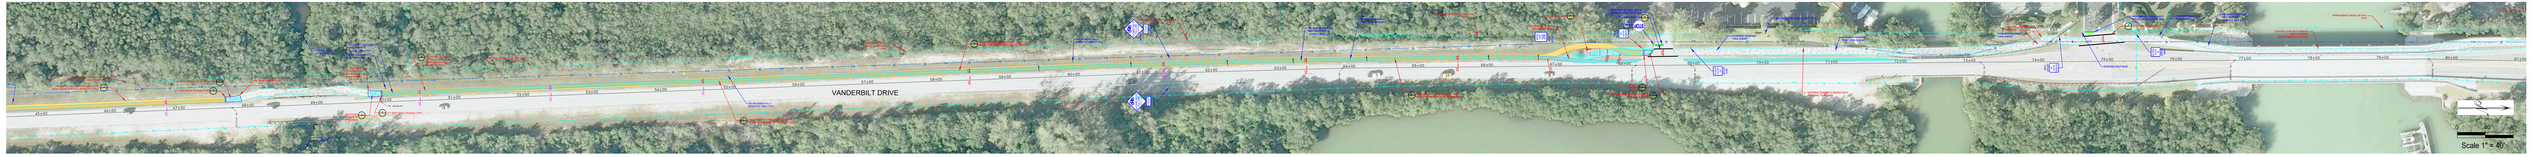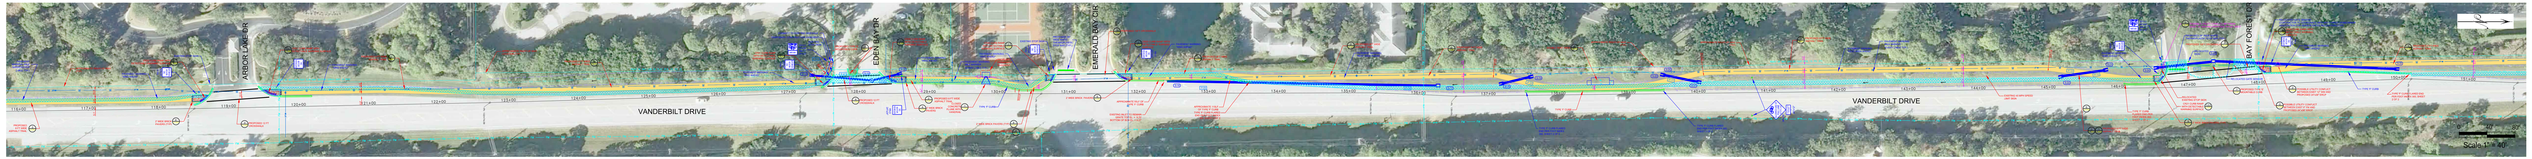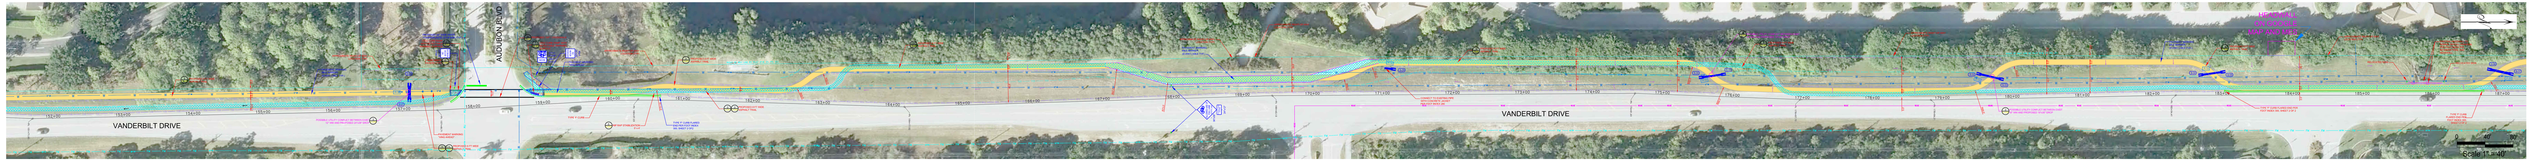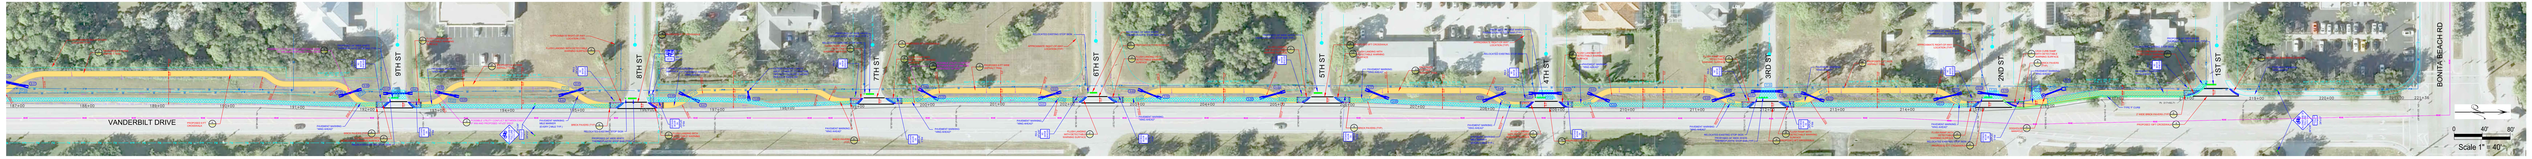Vanderbilt Drive Construction Plans